



PA-SHT REV 5

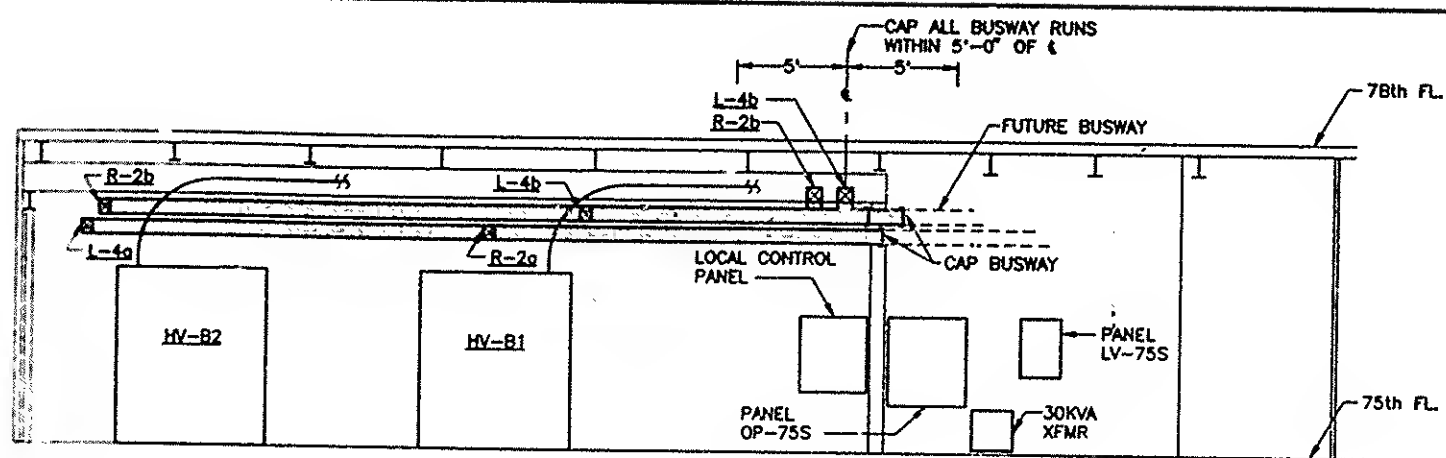


SECTION E-E

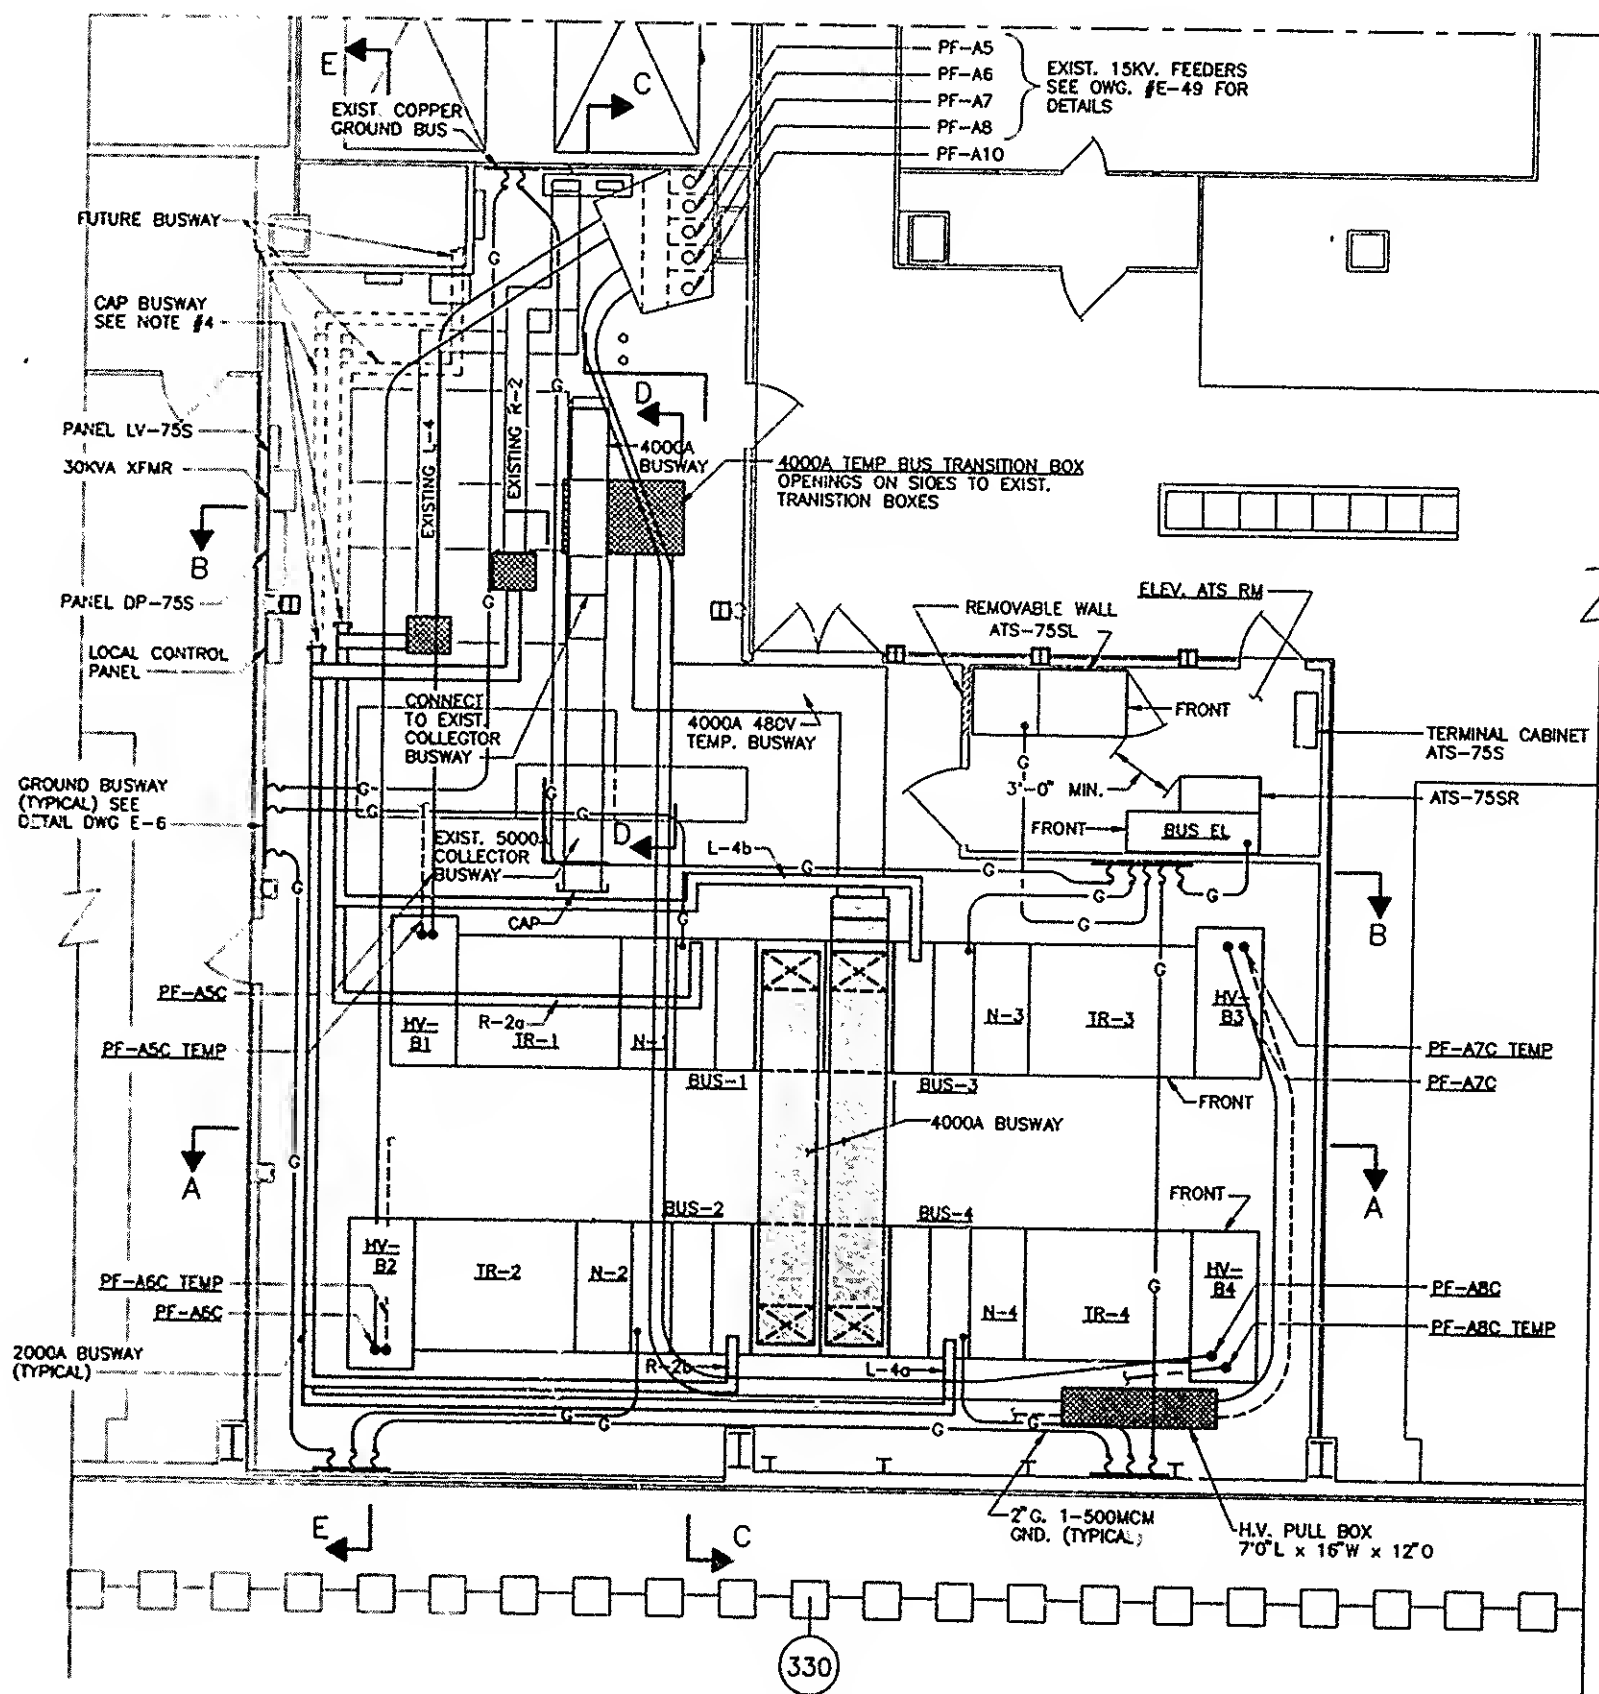


PART PLAN 75th FLOOR


SCALE IN FEET
0 4 8 12 16

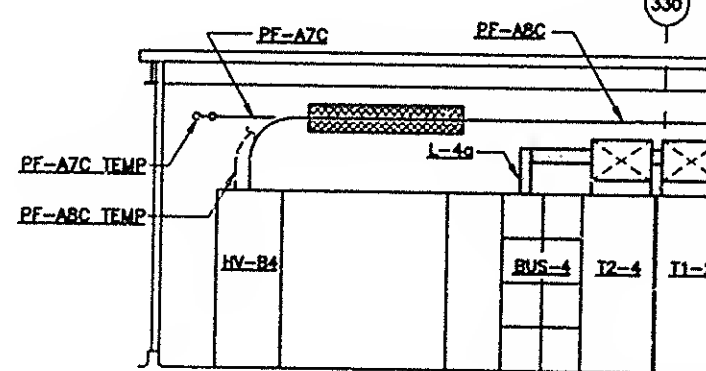


SECTION

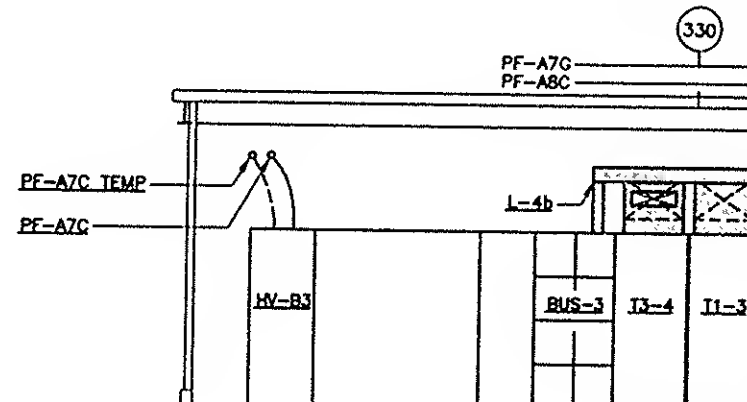

SECTION

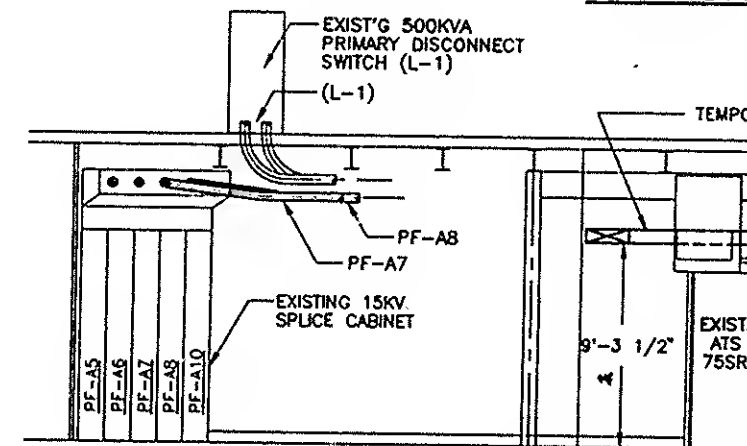

SECTION

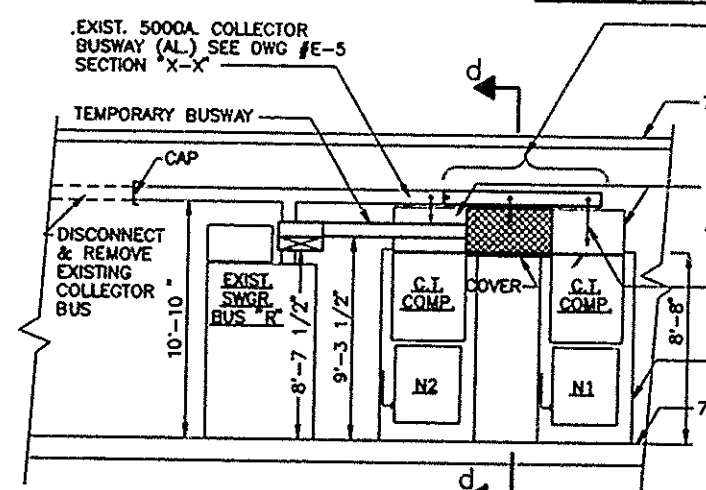

SECTION D-D

TEMPORARY CONNECTION AT COLLECTOR BUSWAY

I HEREBY CERTIFY THAT THIS IS A TRUE AND CORRECT COPY OF ONE OF THE CONTRACT DRAWINGS CONSTITUTING A PART OF CONTRACT NO. WTC-802-071 IN THE FORM IN WHICH SAID DRAWINGS EXISTED AT THE TIME THE SAID CONTRACT WAS EXECUTED BY THE PARTIES.
DATE 6/21/95 Santhan A. Aslam SPEC. WRITER
DATE 8/15/95 Peter K. Swamy ENGINEER OF DESIGN

NOT
THIS D
WORK
SEE NO
2. FOR W
DRAWN
3. FOR LO
DRAWN
4. FOR BL
GENERA